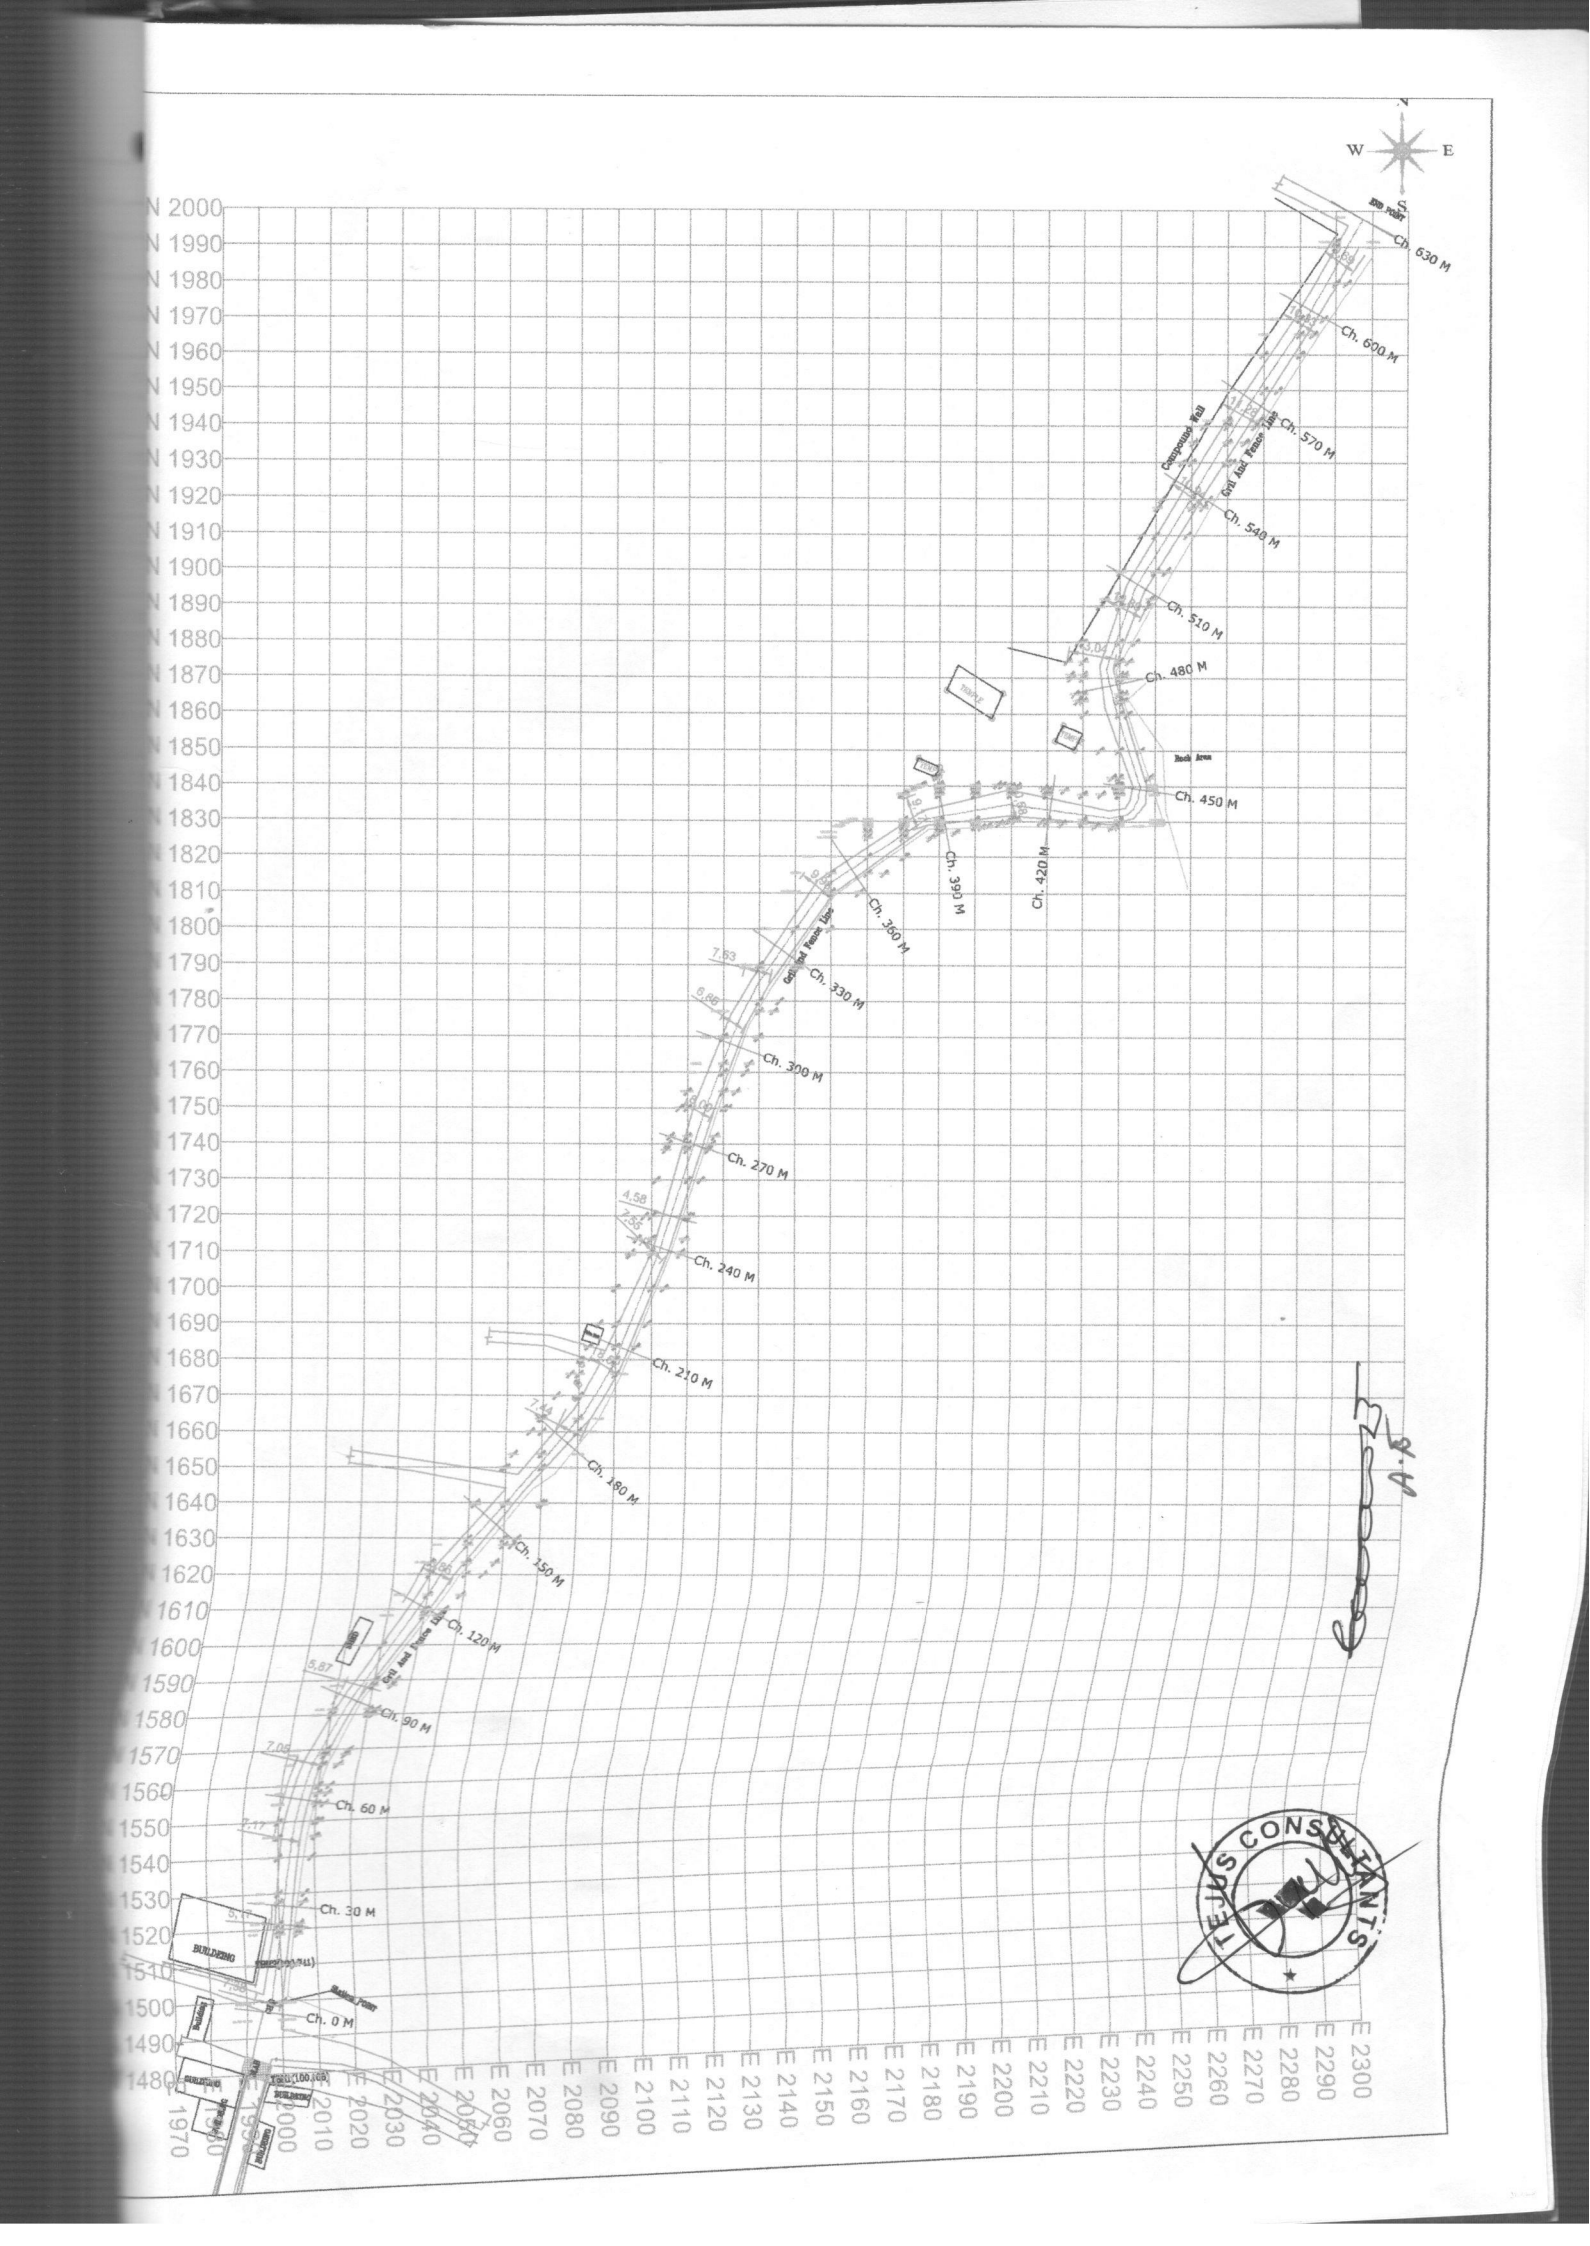
N
W
E
S
Ch. 630 M
Ch. 600 M
Ch. 570 M
Ch. 540 M
Ch. 510 M
Ch. 480 M
Ch. 450 M
Ch. 420 M
Ch. 390 M
Ch. 360 M
Ch. 330 M
Ch. 300 M
Ch. 270 M
Ch. 240 M
Ch. 210 M
Ch. 180 M
Ch. 150 M
Ch. 120 M
Ch. 90 M
Ch. 60 M
Ch. 30 M
Ch. 0 M
Compound Wall
Grill And Fence 1.5m
Rock Area
BUILDING
Station Point
TEXAS CONSULTANTS

Providing and fixing Chainlink Fencing to abandoned Kogilu Quarry in ward no. 05,